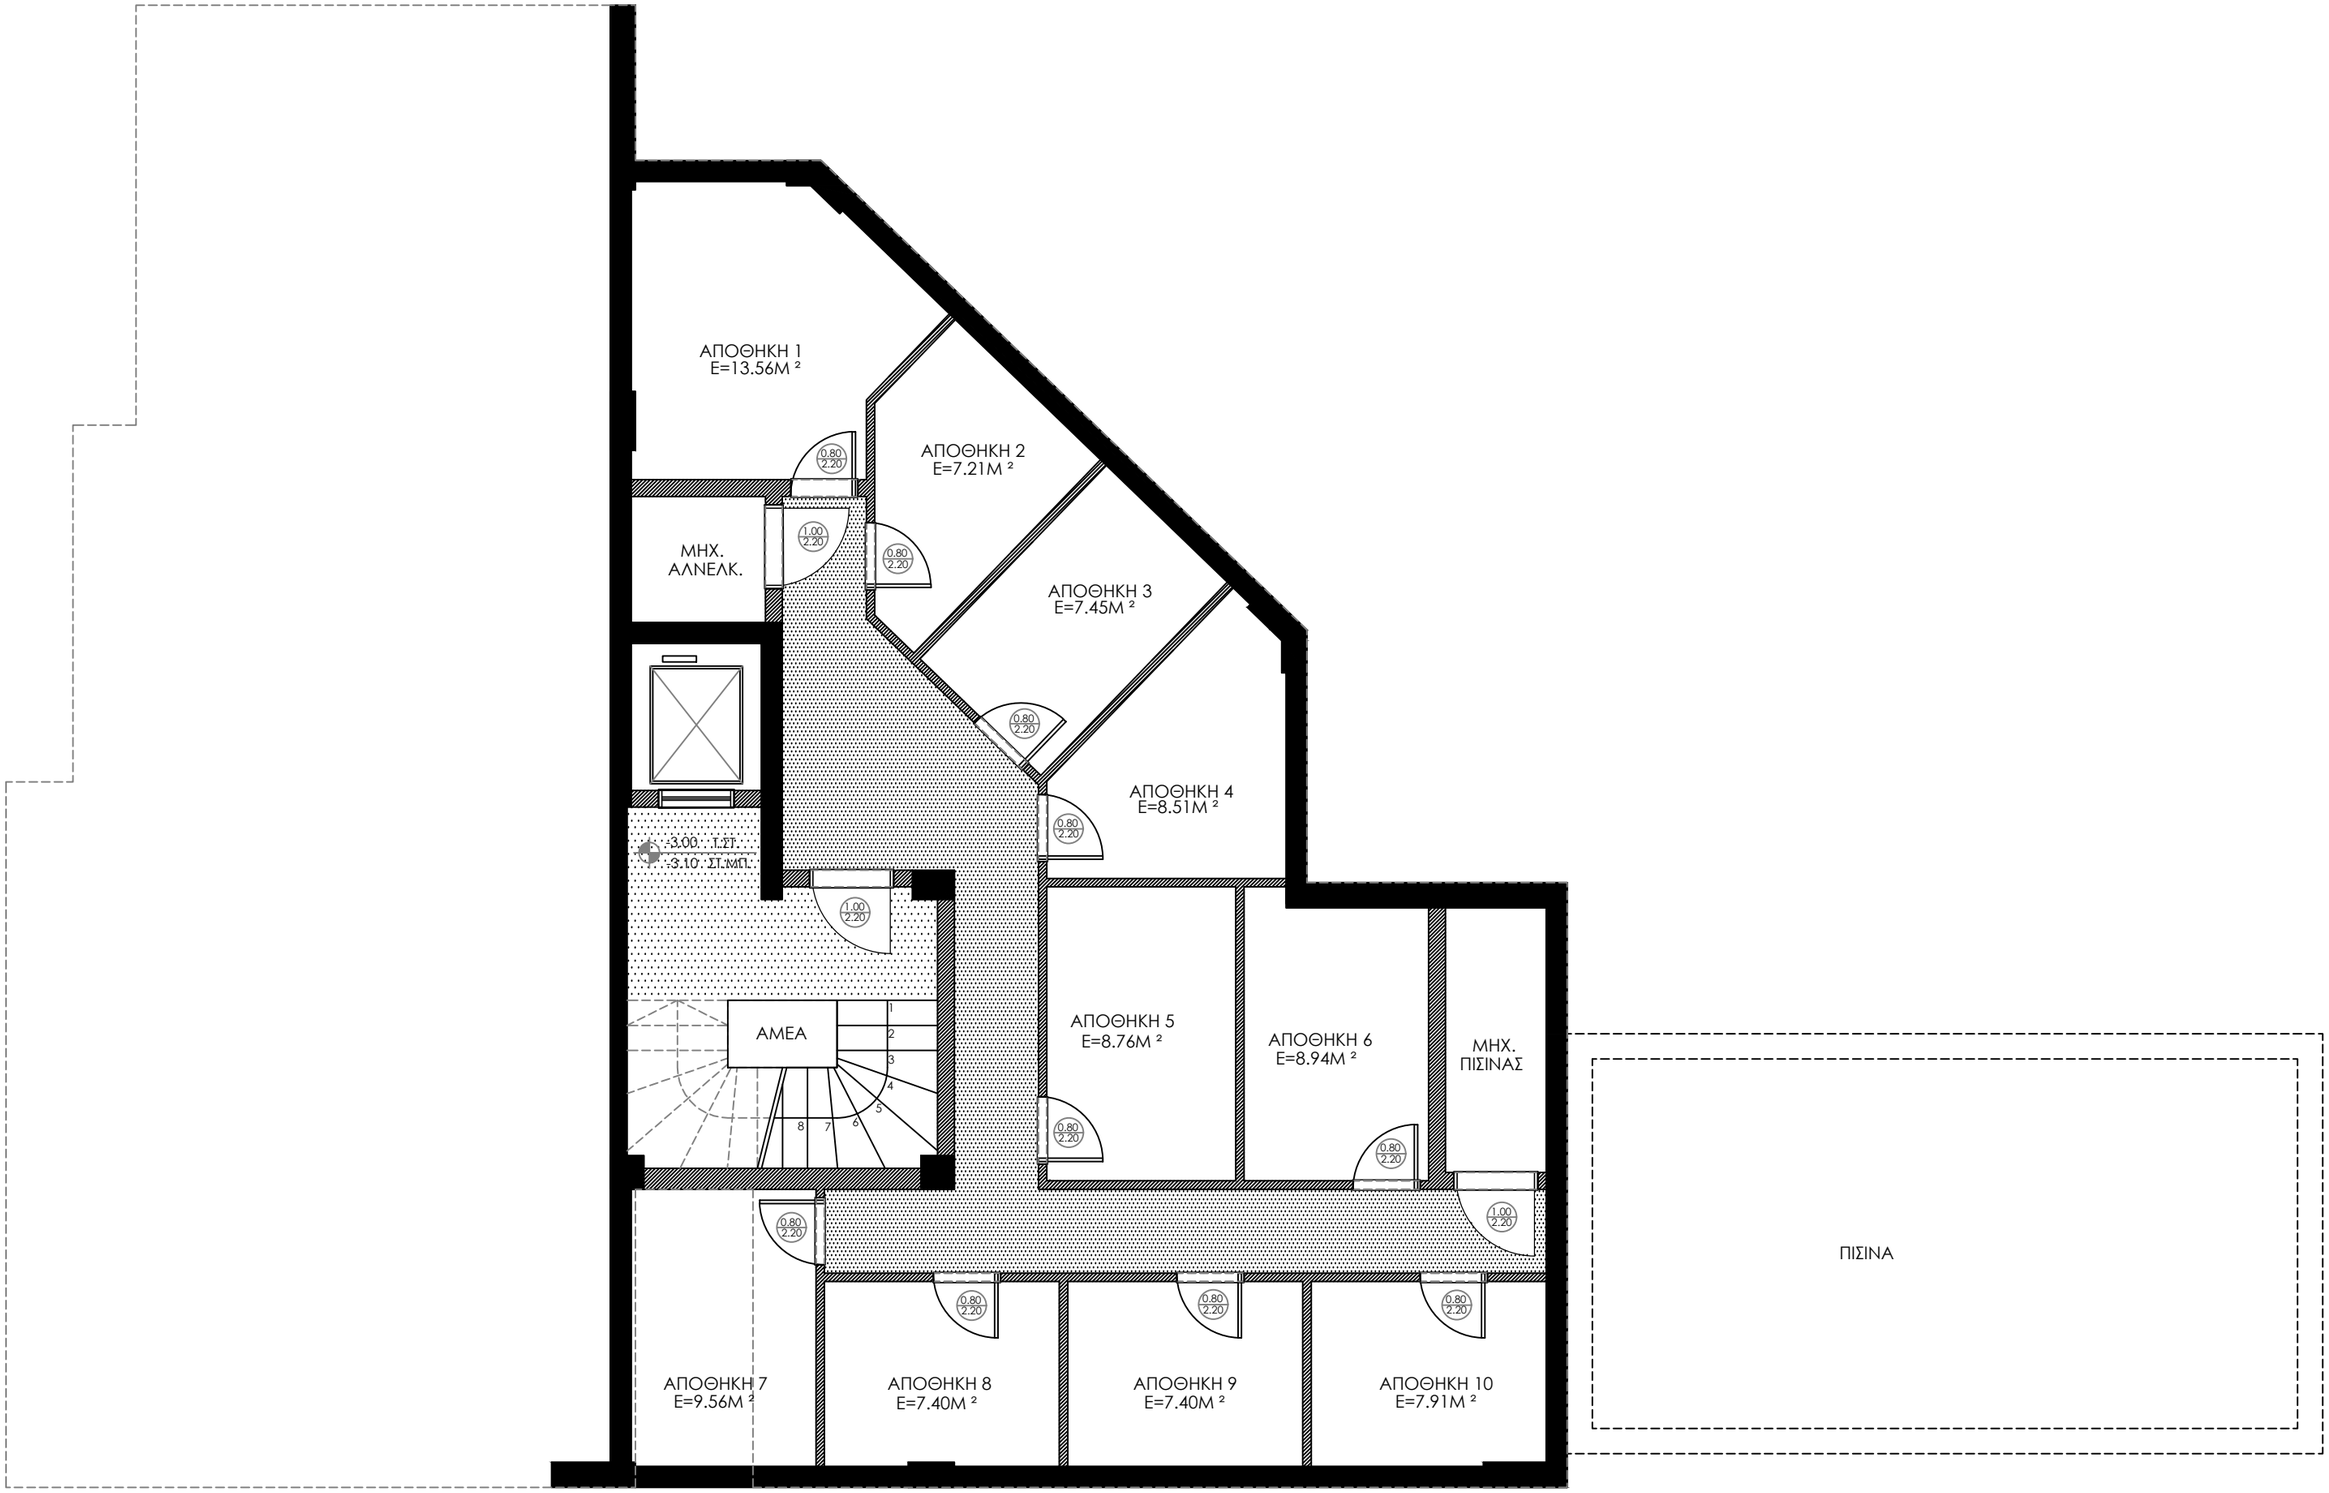


BASEMENT PLAN