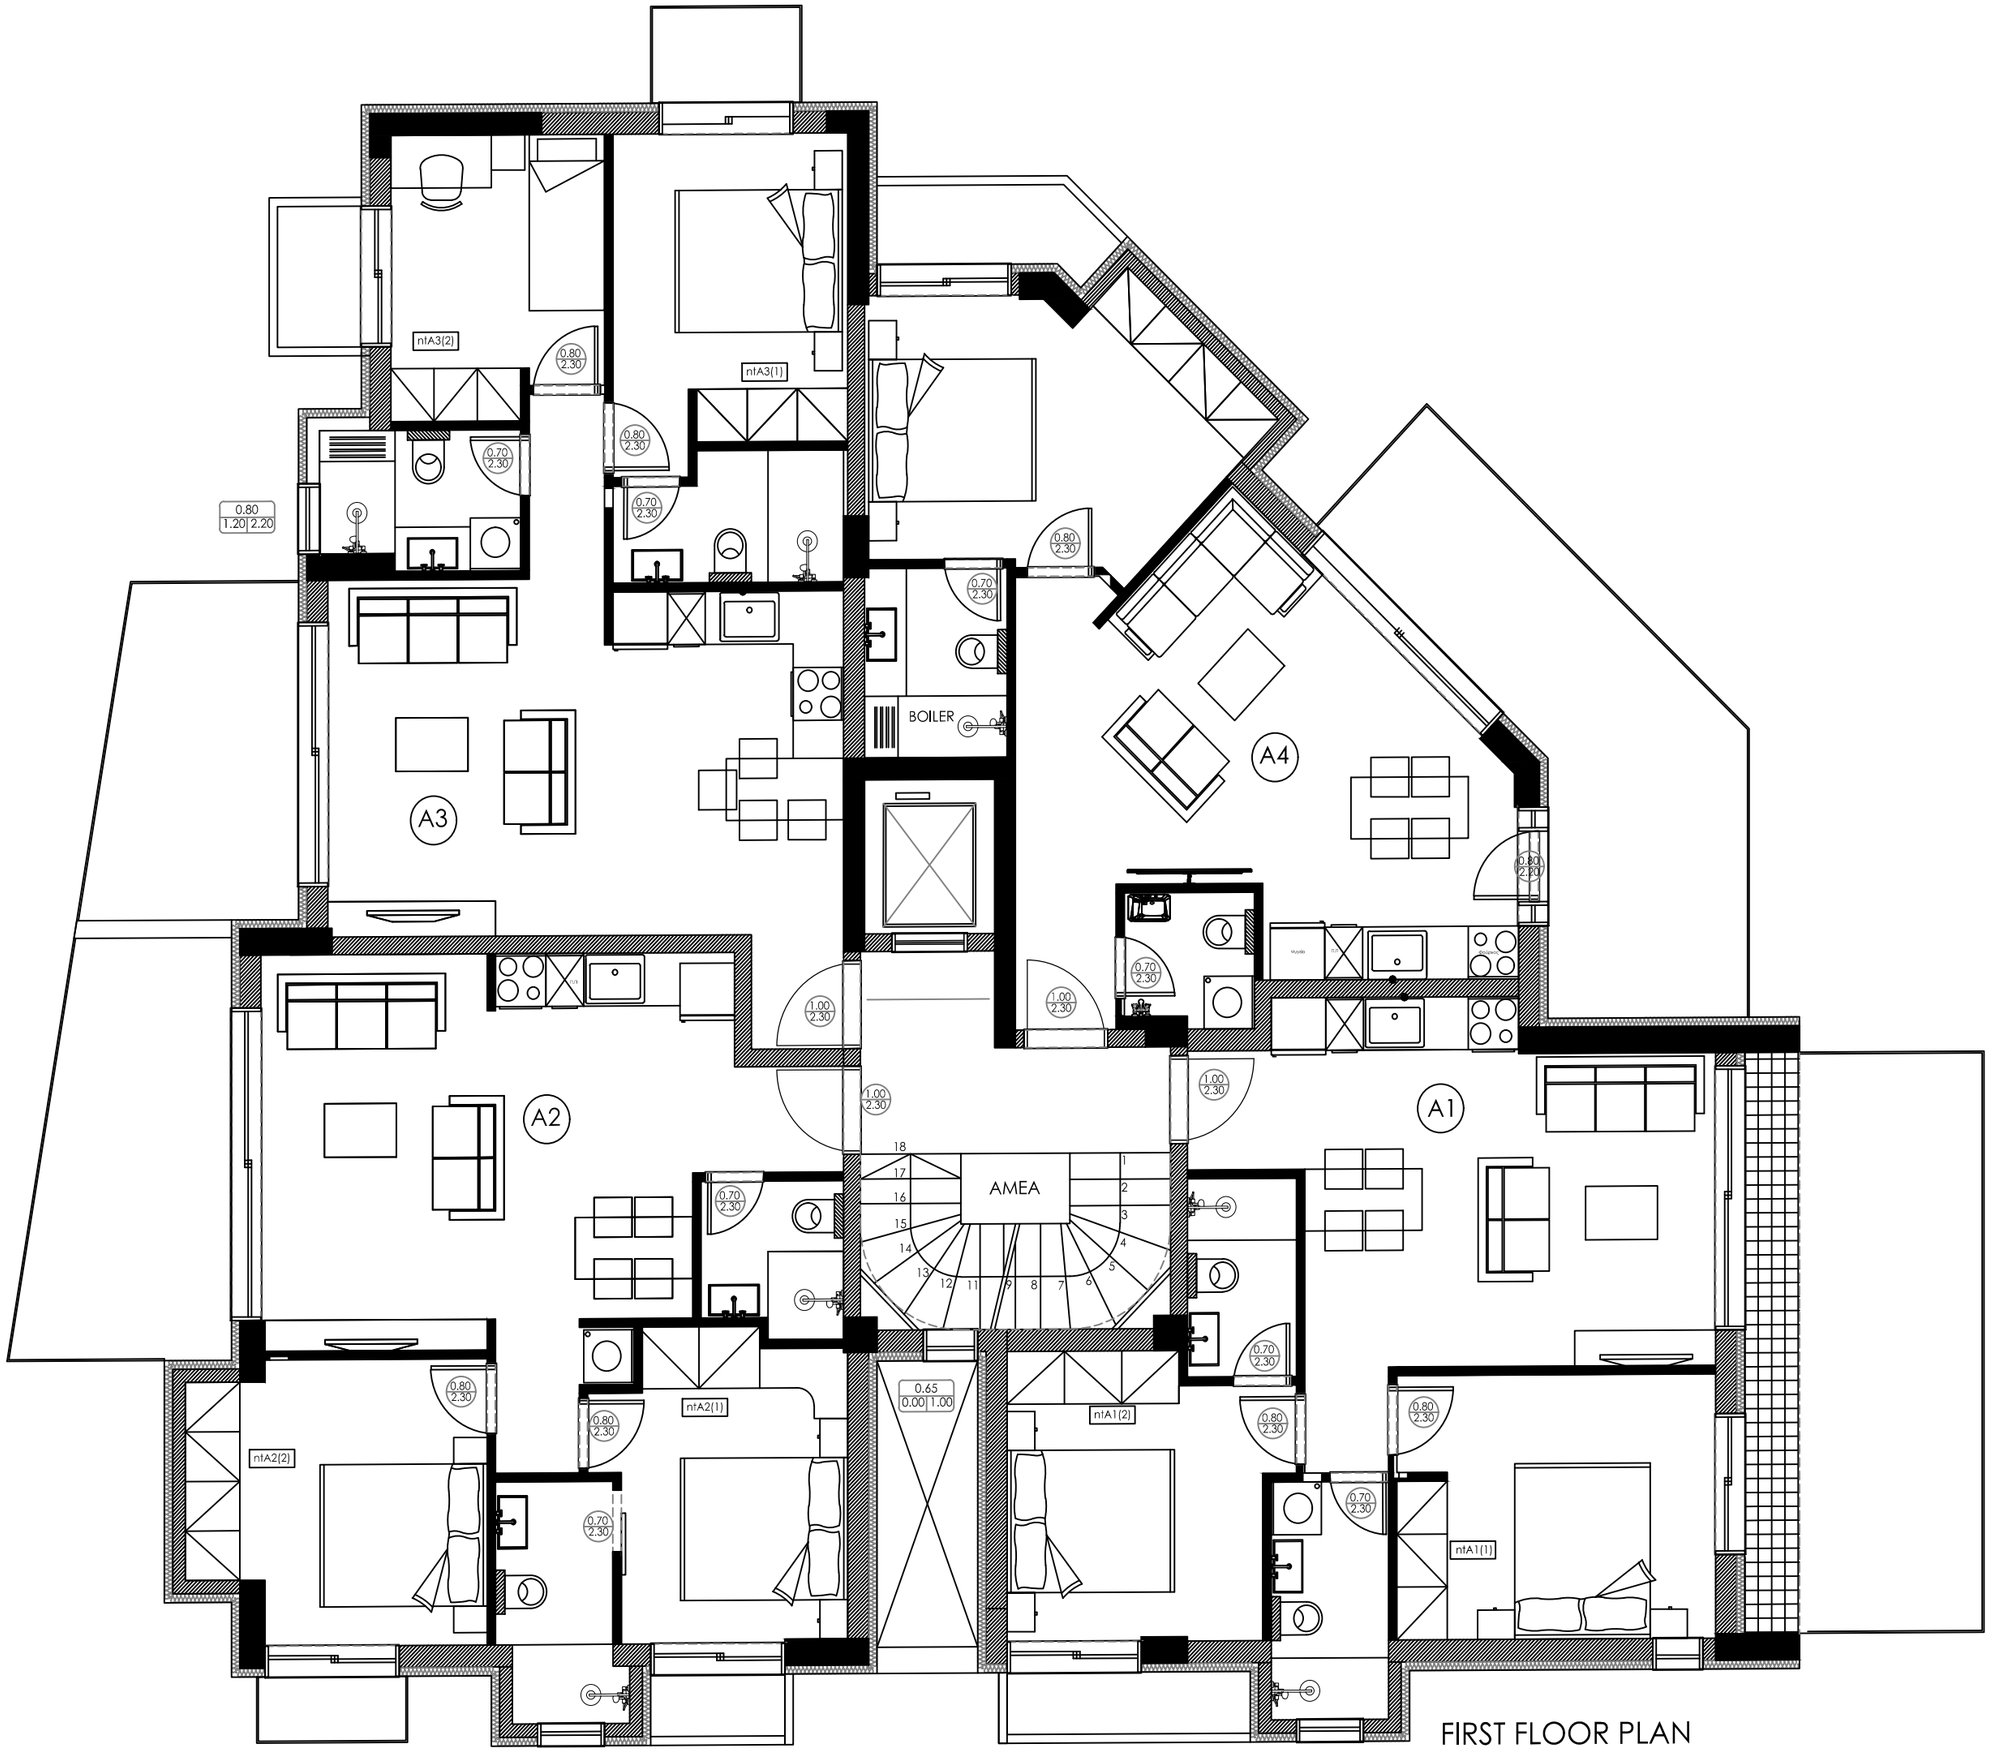



FIRST FLOOR PLAN