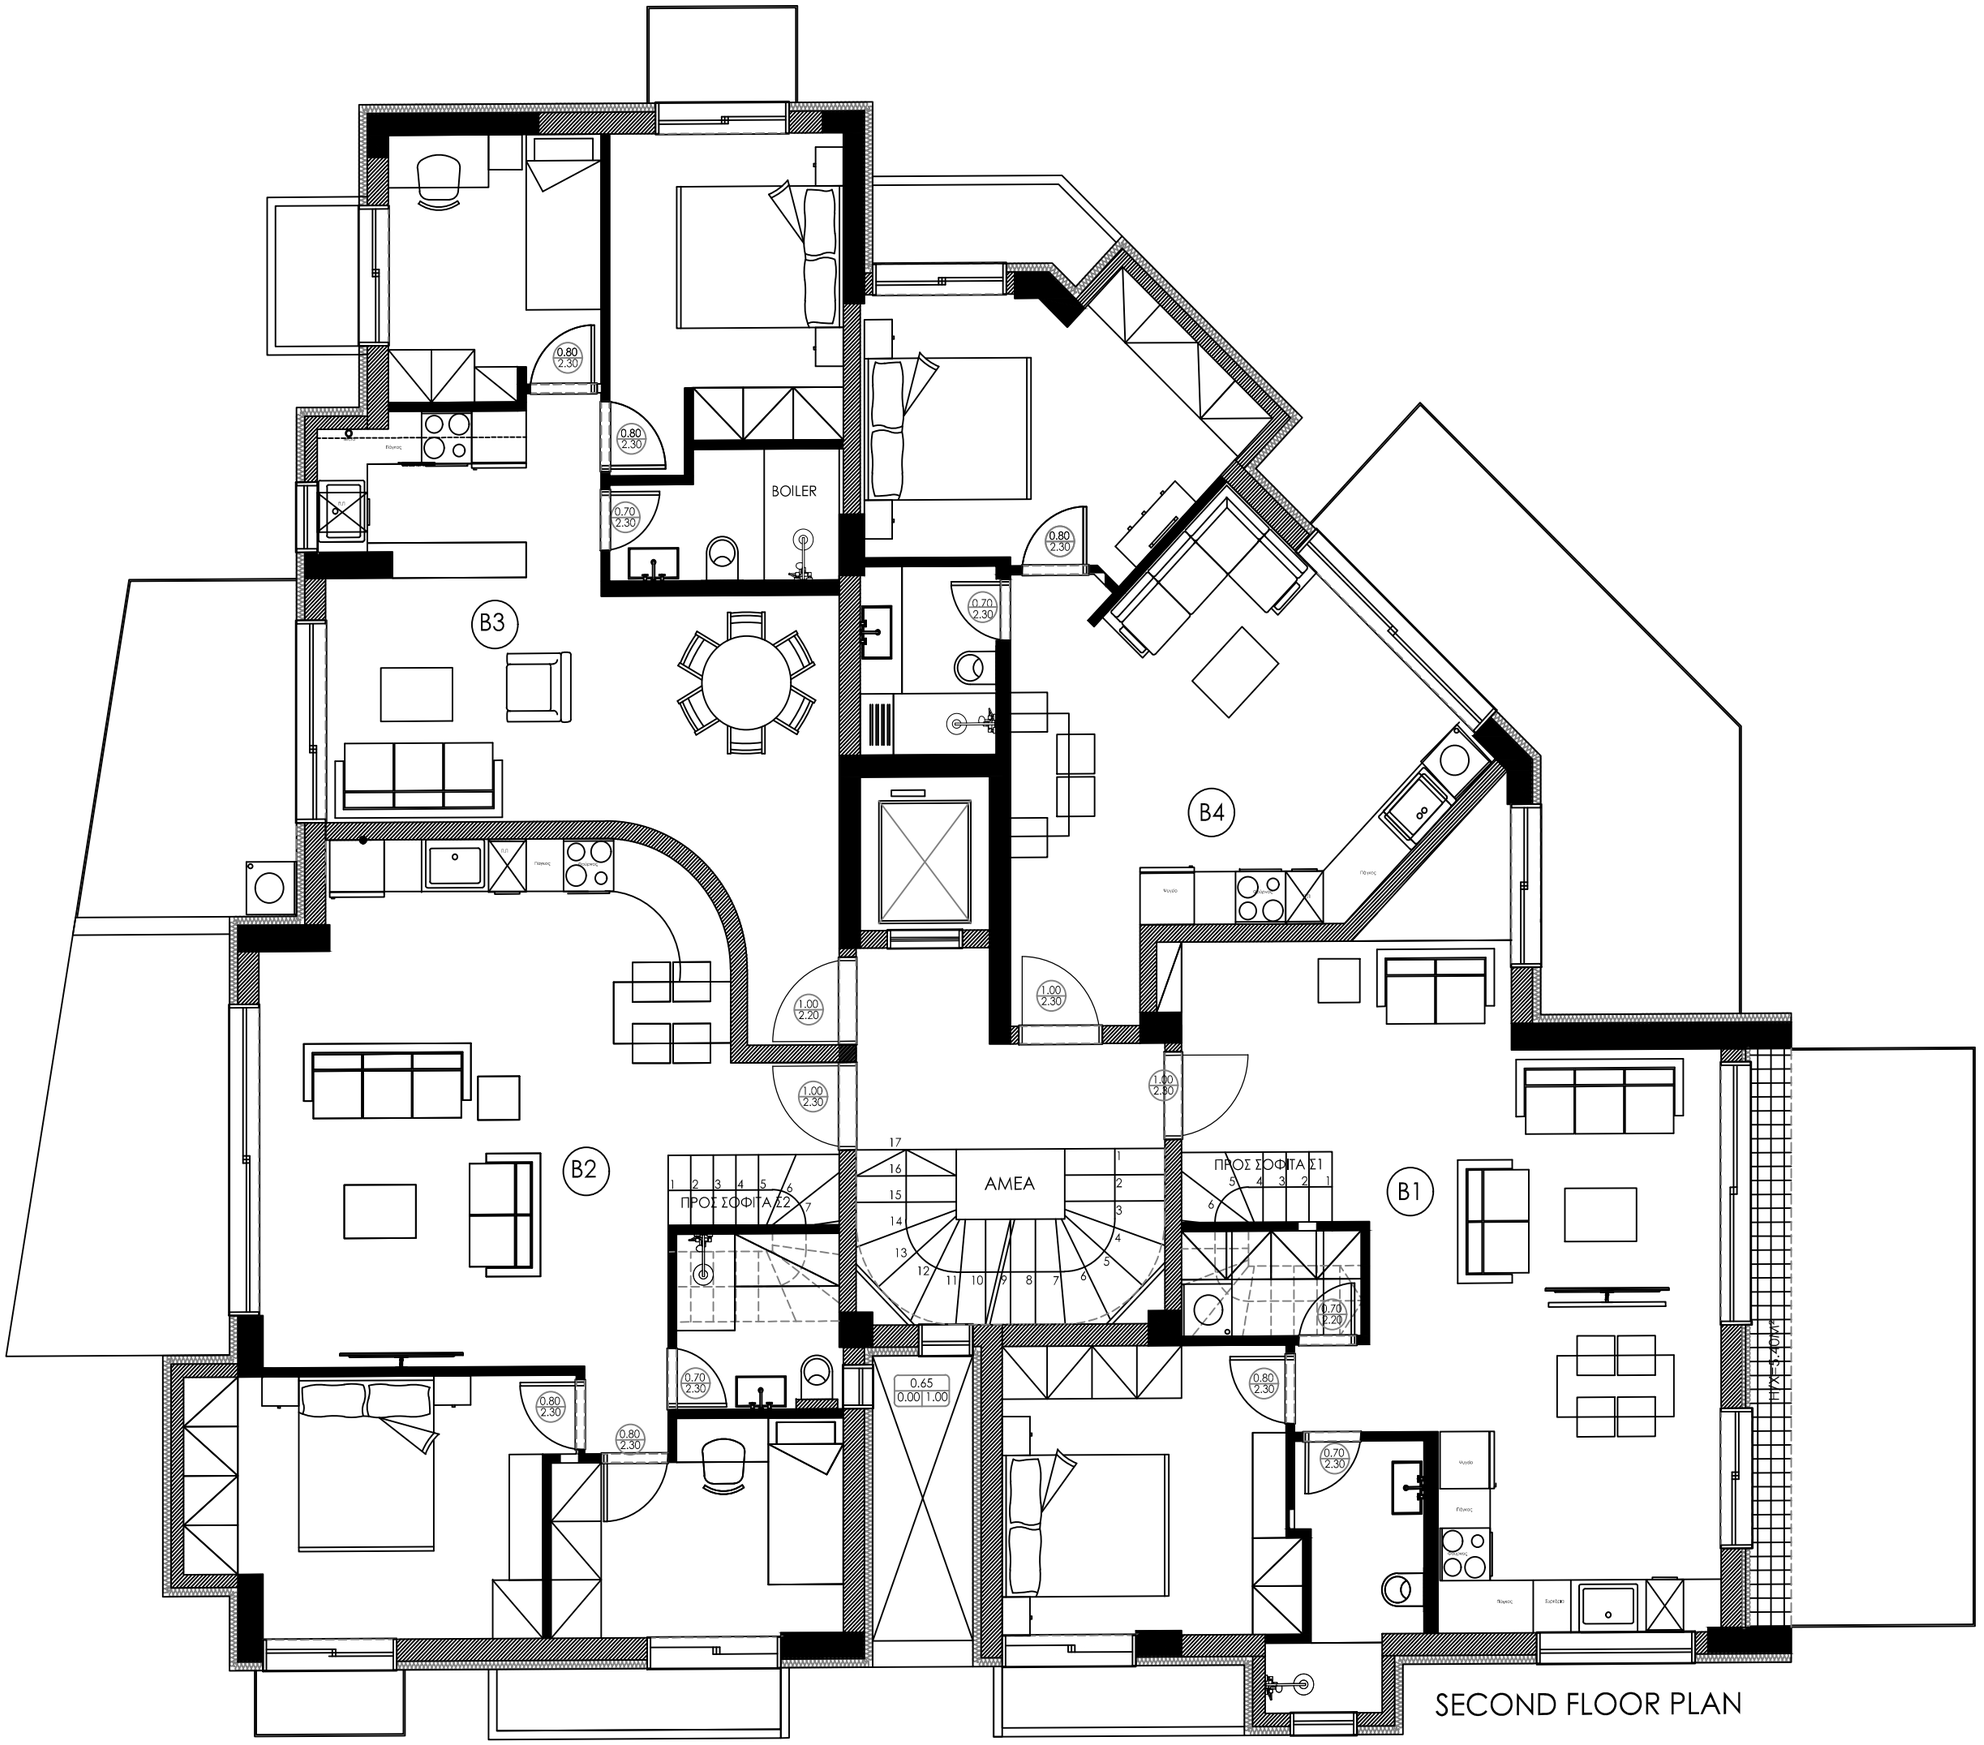


SECOND FLOOR PLAN