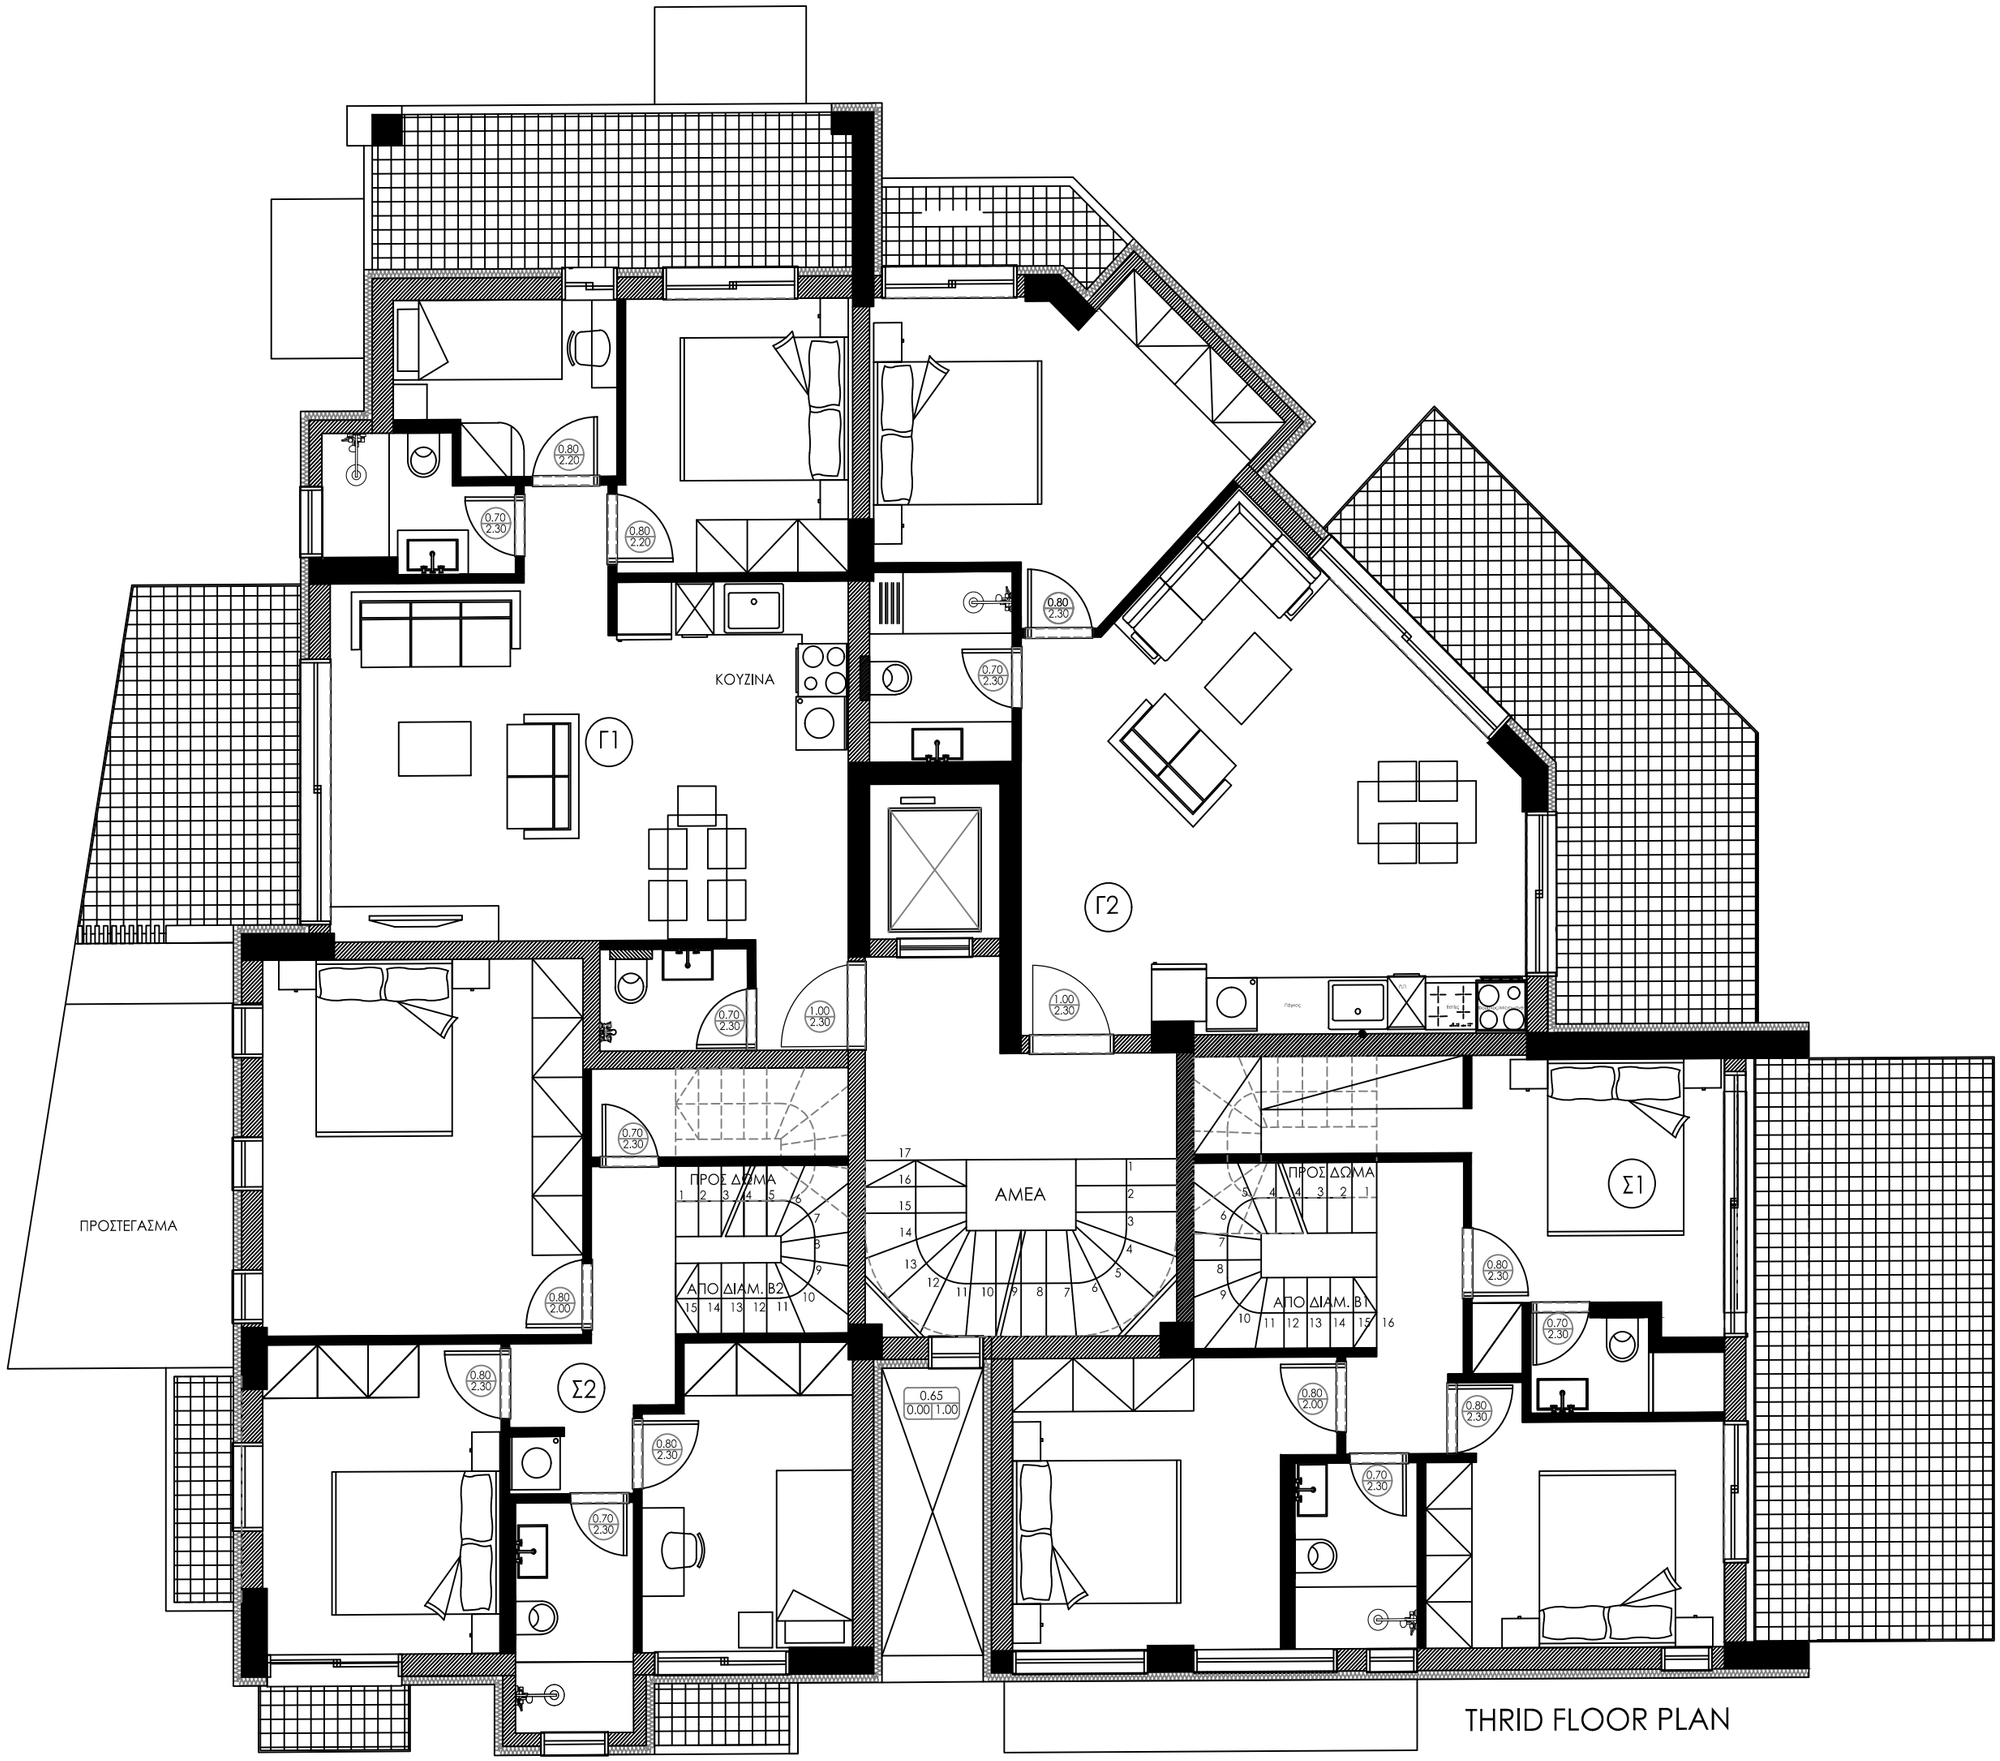


THRID FLOOR PLAN